

Stamp:

HANSON FAMILY DENTAL
ZBA Presentation


604 County Road
Hanson, MA

Prepared for: Dr. Samuel Lee
Location: Approver

LYF 2025 ©
ALL PLANS, SPECIFICATIONS AND IDEAS ARE THE PROPERTY OF LYF. RIGHTS OF USE ARE CONDITIONAL AND ARE GRANTED UNDER FULL COMPENSATION AND LIMITED TO A ONE-TIME USE TO CONSTRUCT A SINGLE PROJECT ON THE SITE SO INDICATED. USE OF THE WORK AND ANY DERIVATIVE WORK COVERED UNDER THIS COPYRIGHT FOR OTHER PROJECTS IS PROHIBITED. THE USE OR REPRODUCTION OF THESE PLANS FOR ANY OTHER CONSTRUCTION OR PERMIT APPLICATION IS STRICTLY PROHIBITED WITHOUT PRIOR WRITTEN PERMISSION OF LYF


Mark	Date
REVISIONS	
Date	04 March 2025
Scale	1/4" = 1'-0"
Job No.	3348
Sheet No.	

A200

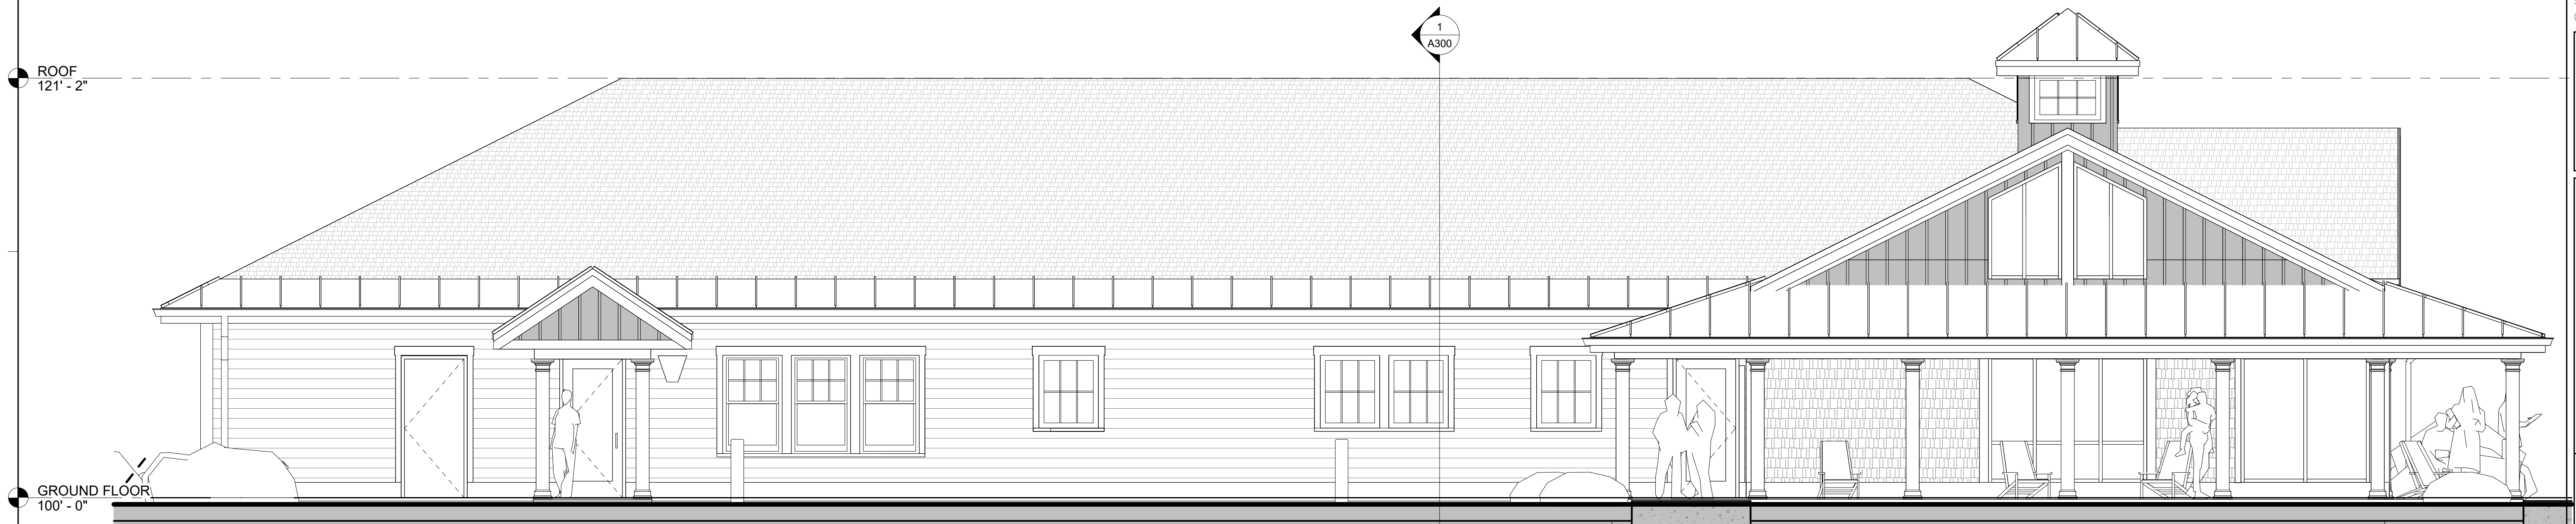

2 EAST ELEVATION
1/4" = 1'-0"

SEE ELEVATION 1 / A200 FOR TYPICAL MATERIAL NOTES

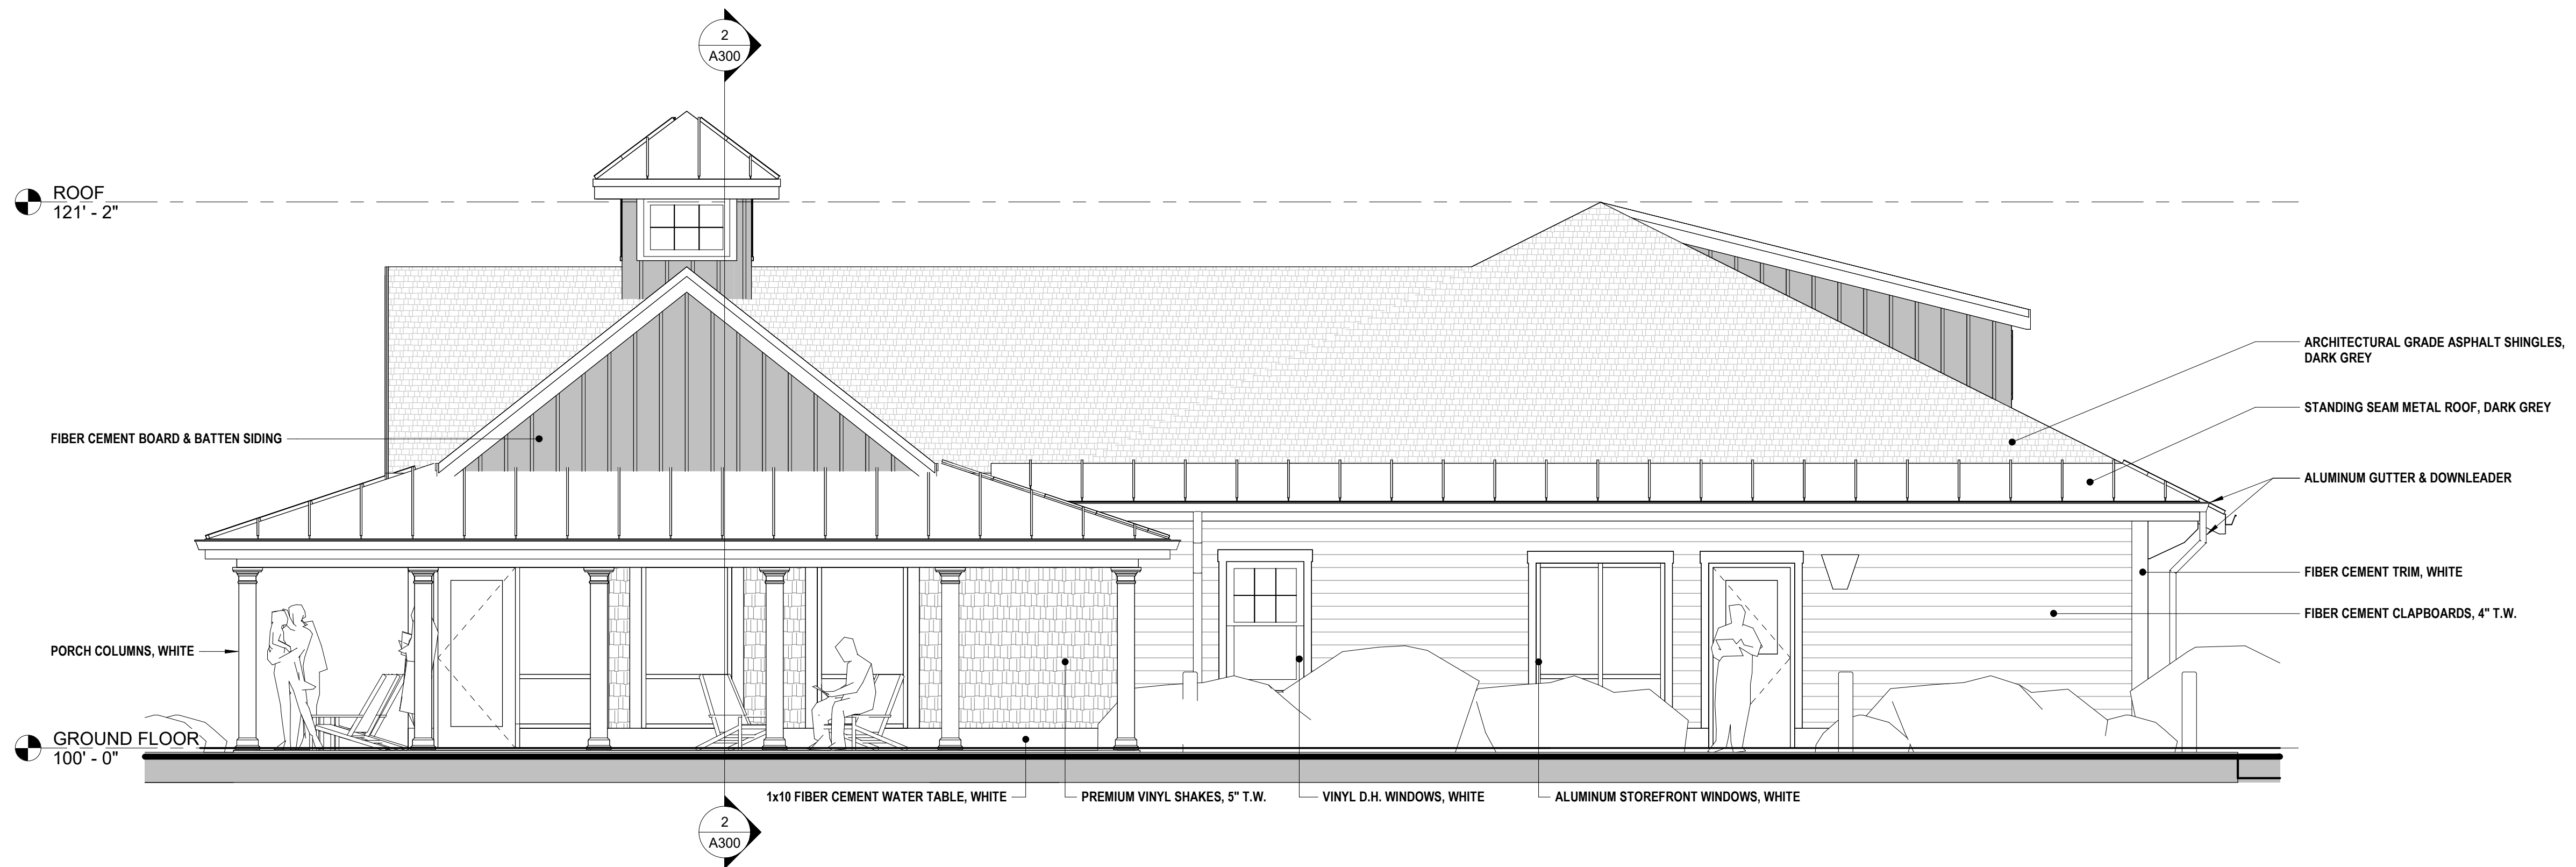

1 NORTH ELEVATION
1/4" = 1'-0"

