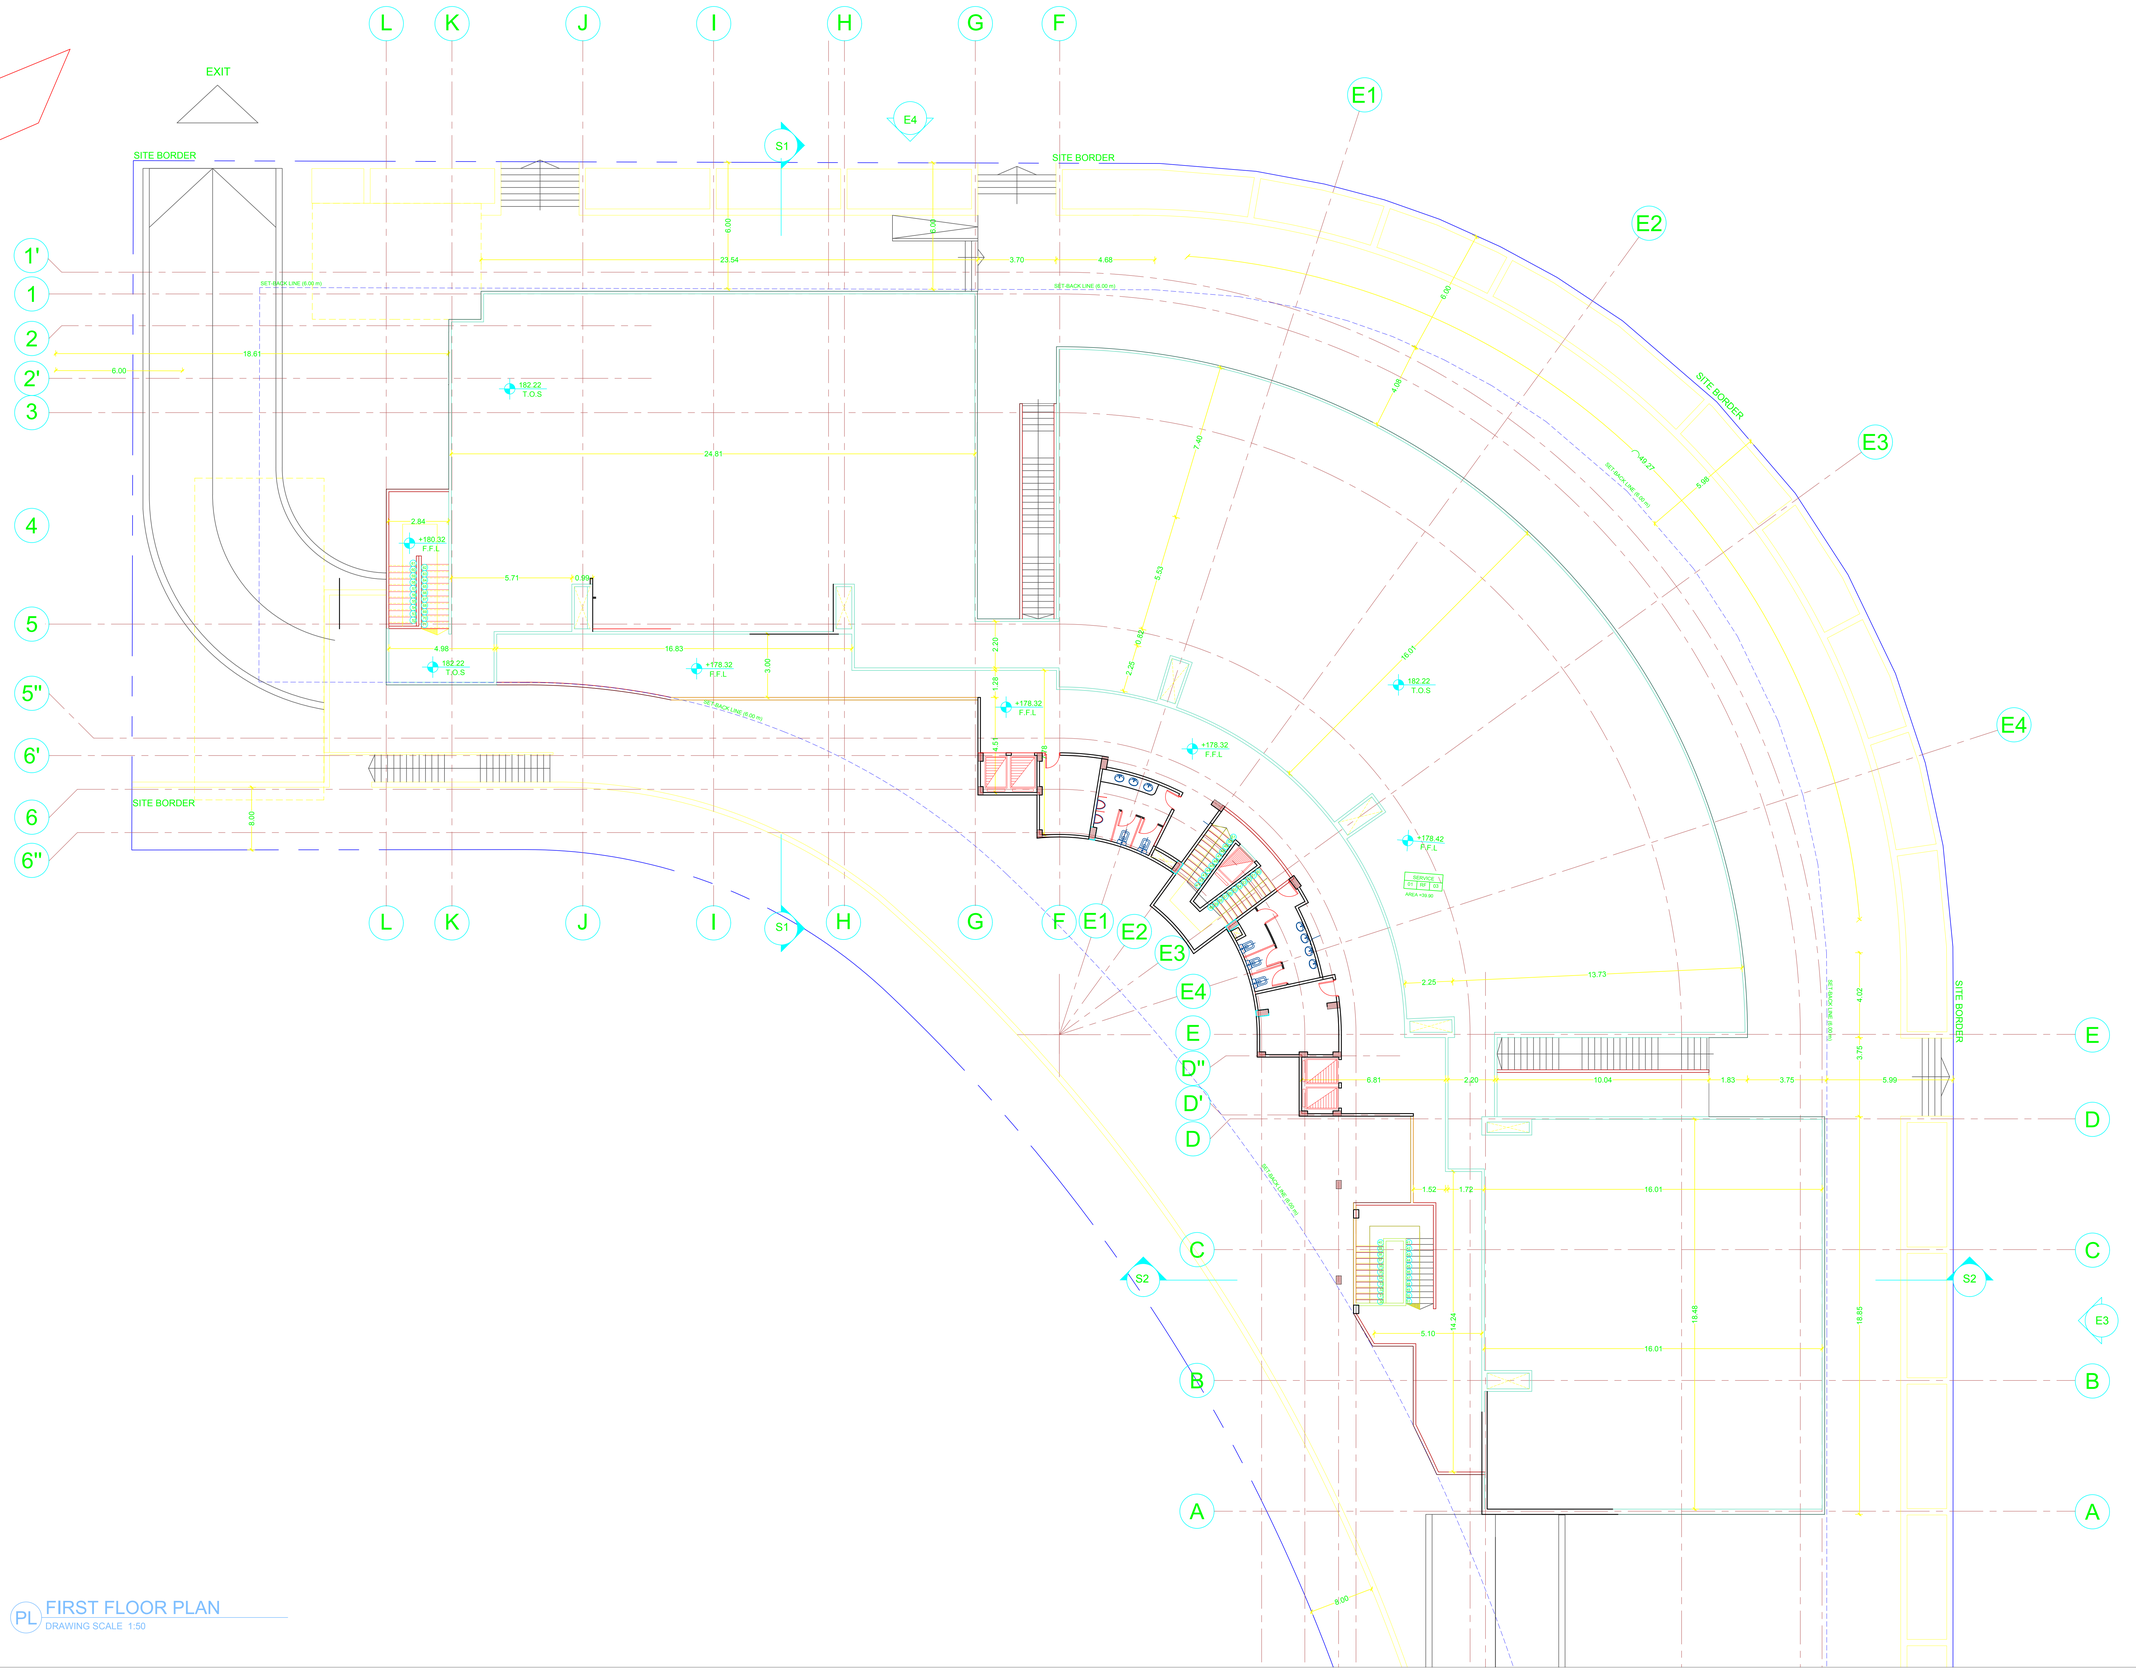

PL FIRST FLOOR PLAN
DRAWING SCALE 1:50

02 SEP-2013 FOR PERMIT

ROOF FLOOR PLAN

SCALE 1:100